Name of Work: Impro

Name of Work:Improvements to Roads and Drains At Attur Village and Chitra Layout surrounding Area in Ward no:03

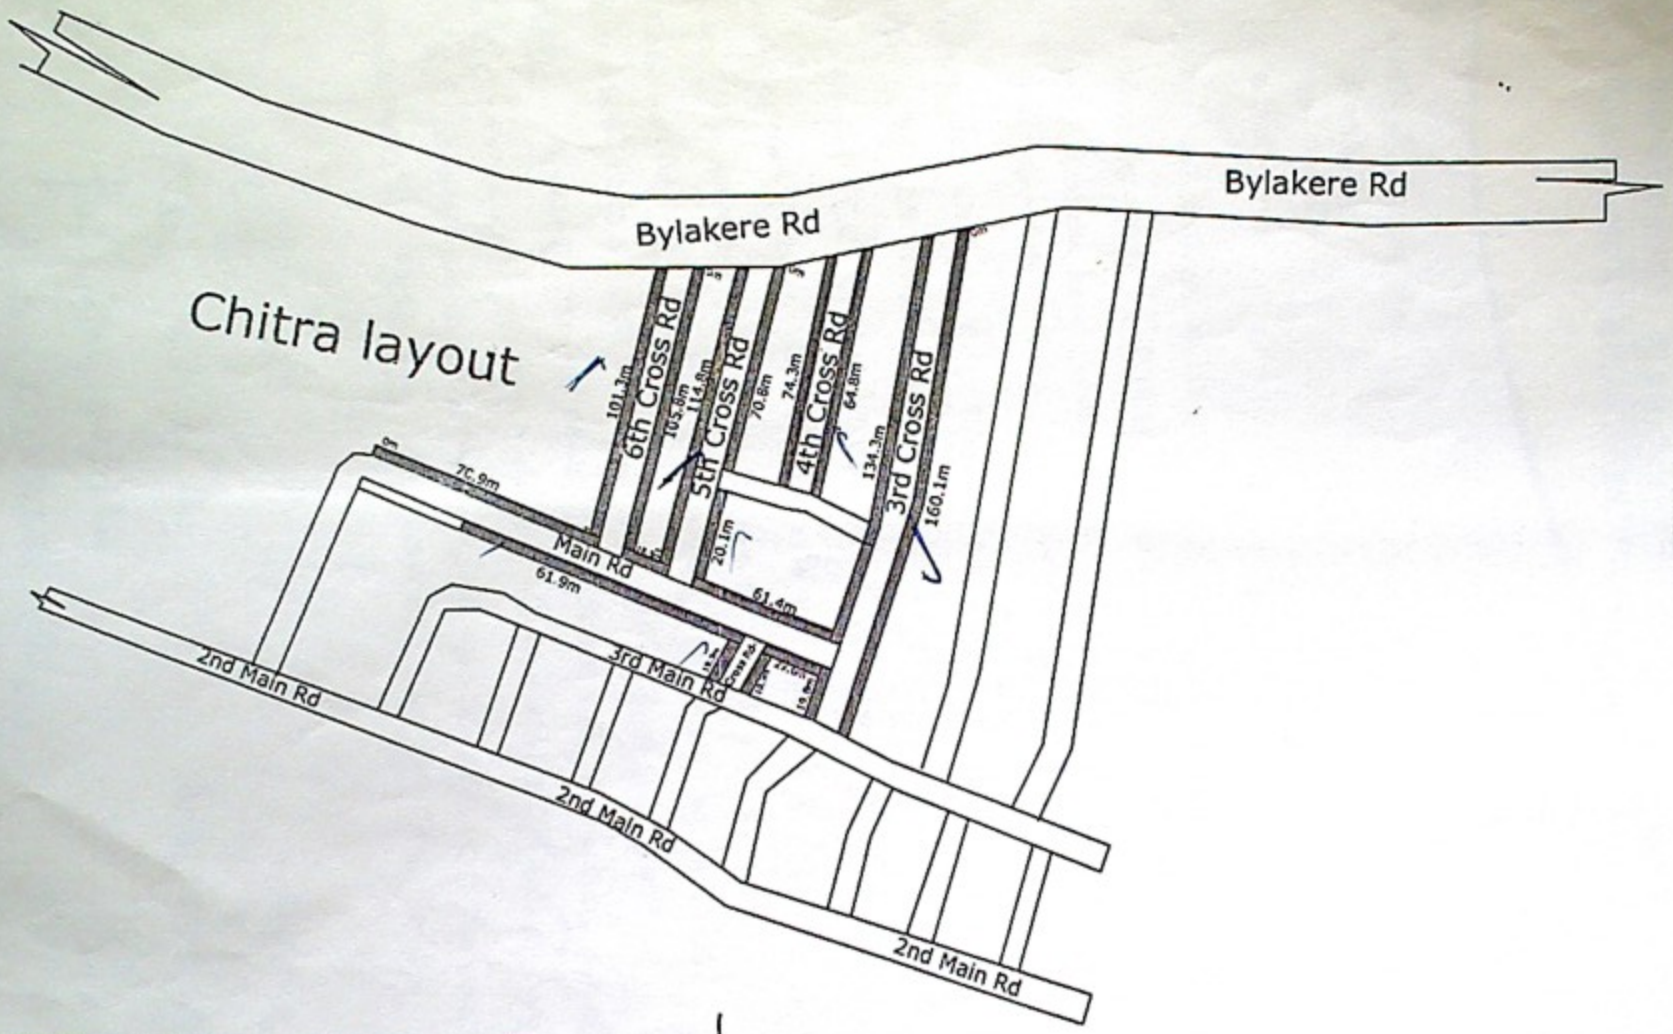

CLIENT:	CONSULTANT:-		Dwg Title:	
BRUHAT BANGALORE MAHANAGARA PALIKE		ಸಹಾಯಕ ಅಭಿಯಂತರರು/ಪಾಲಿಕೆ ಸಂ---- ಮಲಪಂಕ ಉಪನಗರ ಆರೋಪಿಭಾಗ, Assistant Engineer / Executive Engineer		scale: N.T.S Date Rev: R0